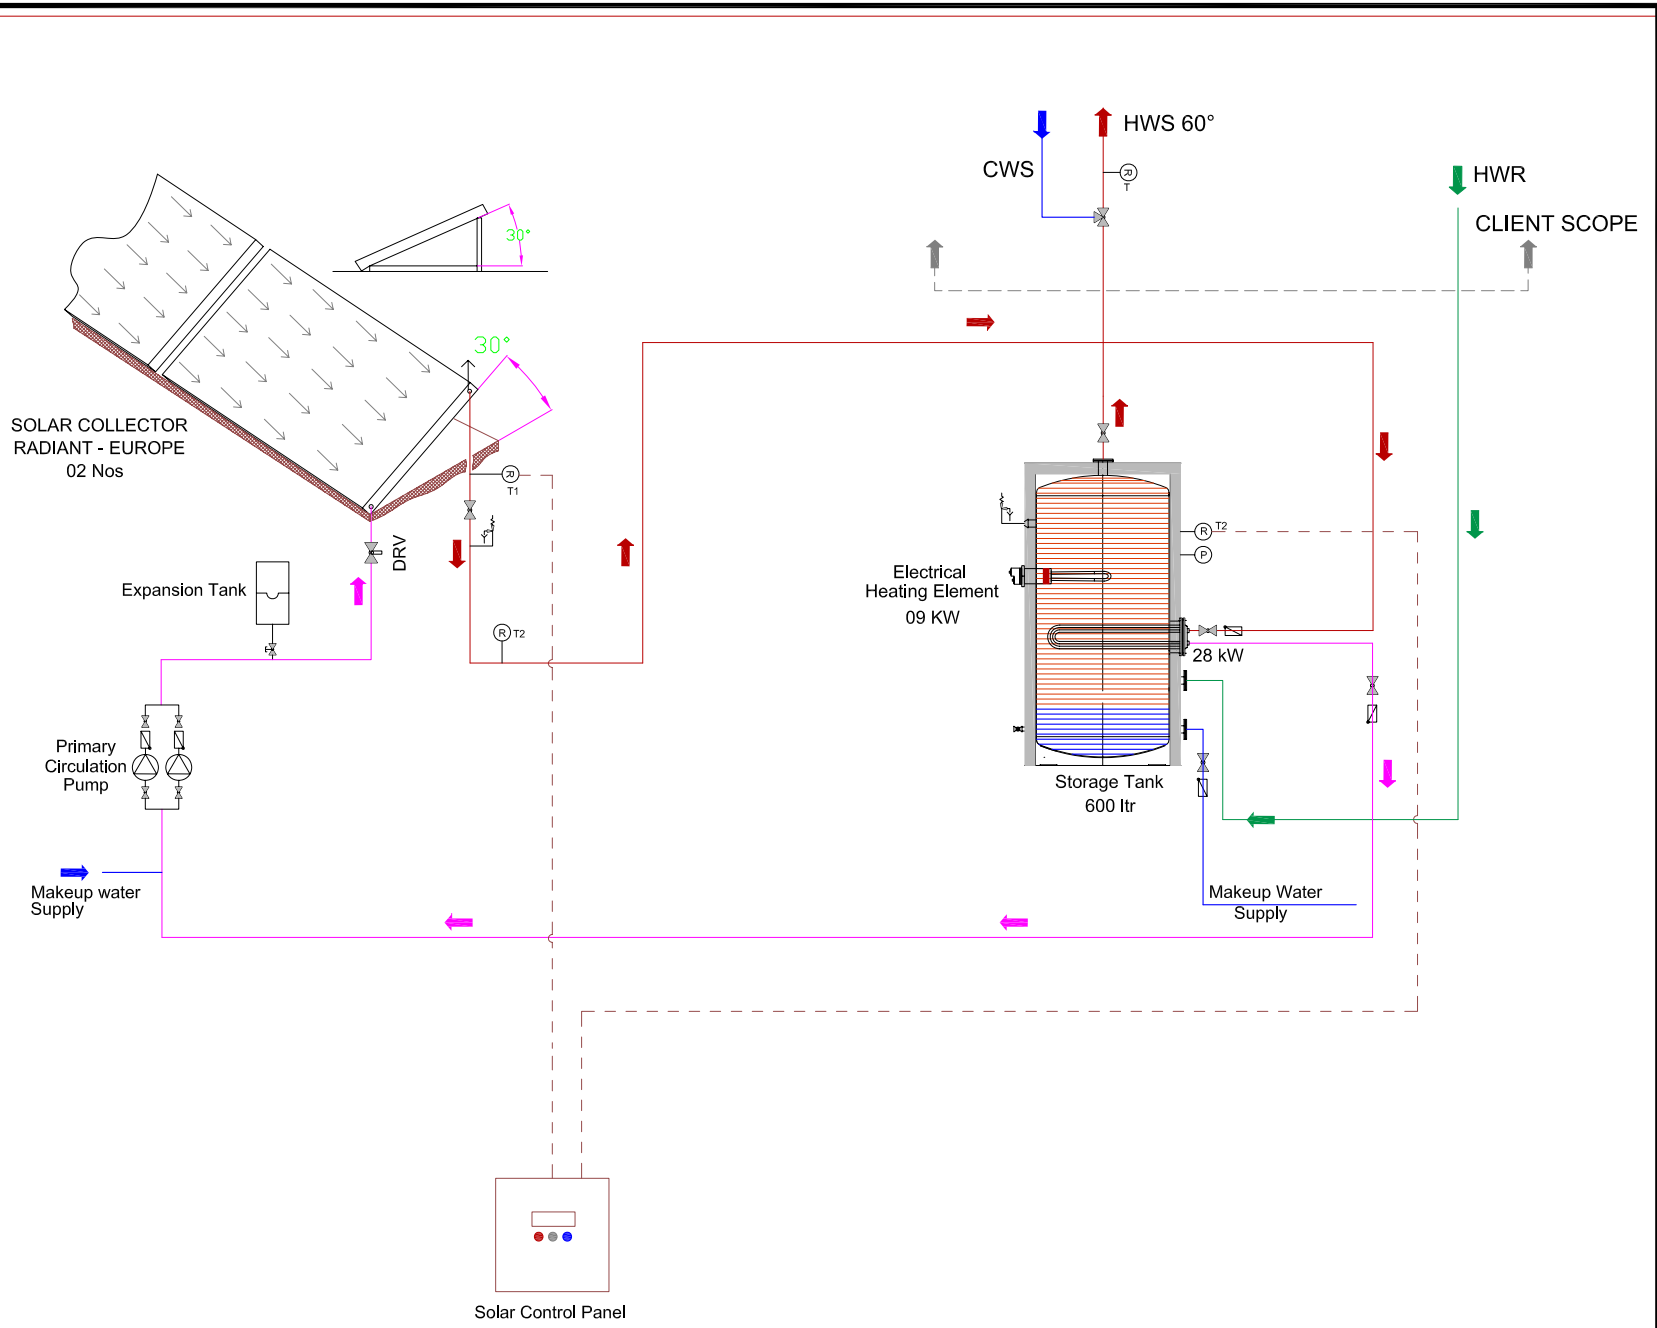

SOLAR POWERED HOT WATER SYSTEM - SCHEMATIC DIAGRAM for 10 ROOM VILLA'S

LEGEND:

- R sensor PT100
- T thermometer
- Balancing Valve (DRV)
- P pressure gauge
- air vent
- safety valve
- valve
- mixing valve
- non return valve

REVISION DATE	DRAWING TITLE	DRAWN BY

COMPANY NAME: FAISAL JASSIM TRADING CO.

PROJECT TITLE: 10 ROOM VILLA'S

CONSULTANT:

MEP CONTRACTOR:

CHECKED BY: KM	APPOVED BY:	SHEET NO. 01
DRAWN DATE: 10-AUG-2011		
SCALE:		